
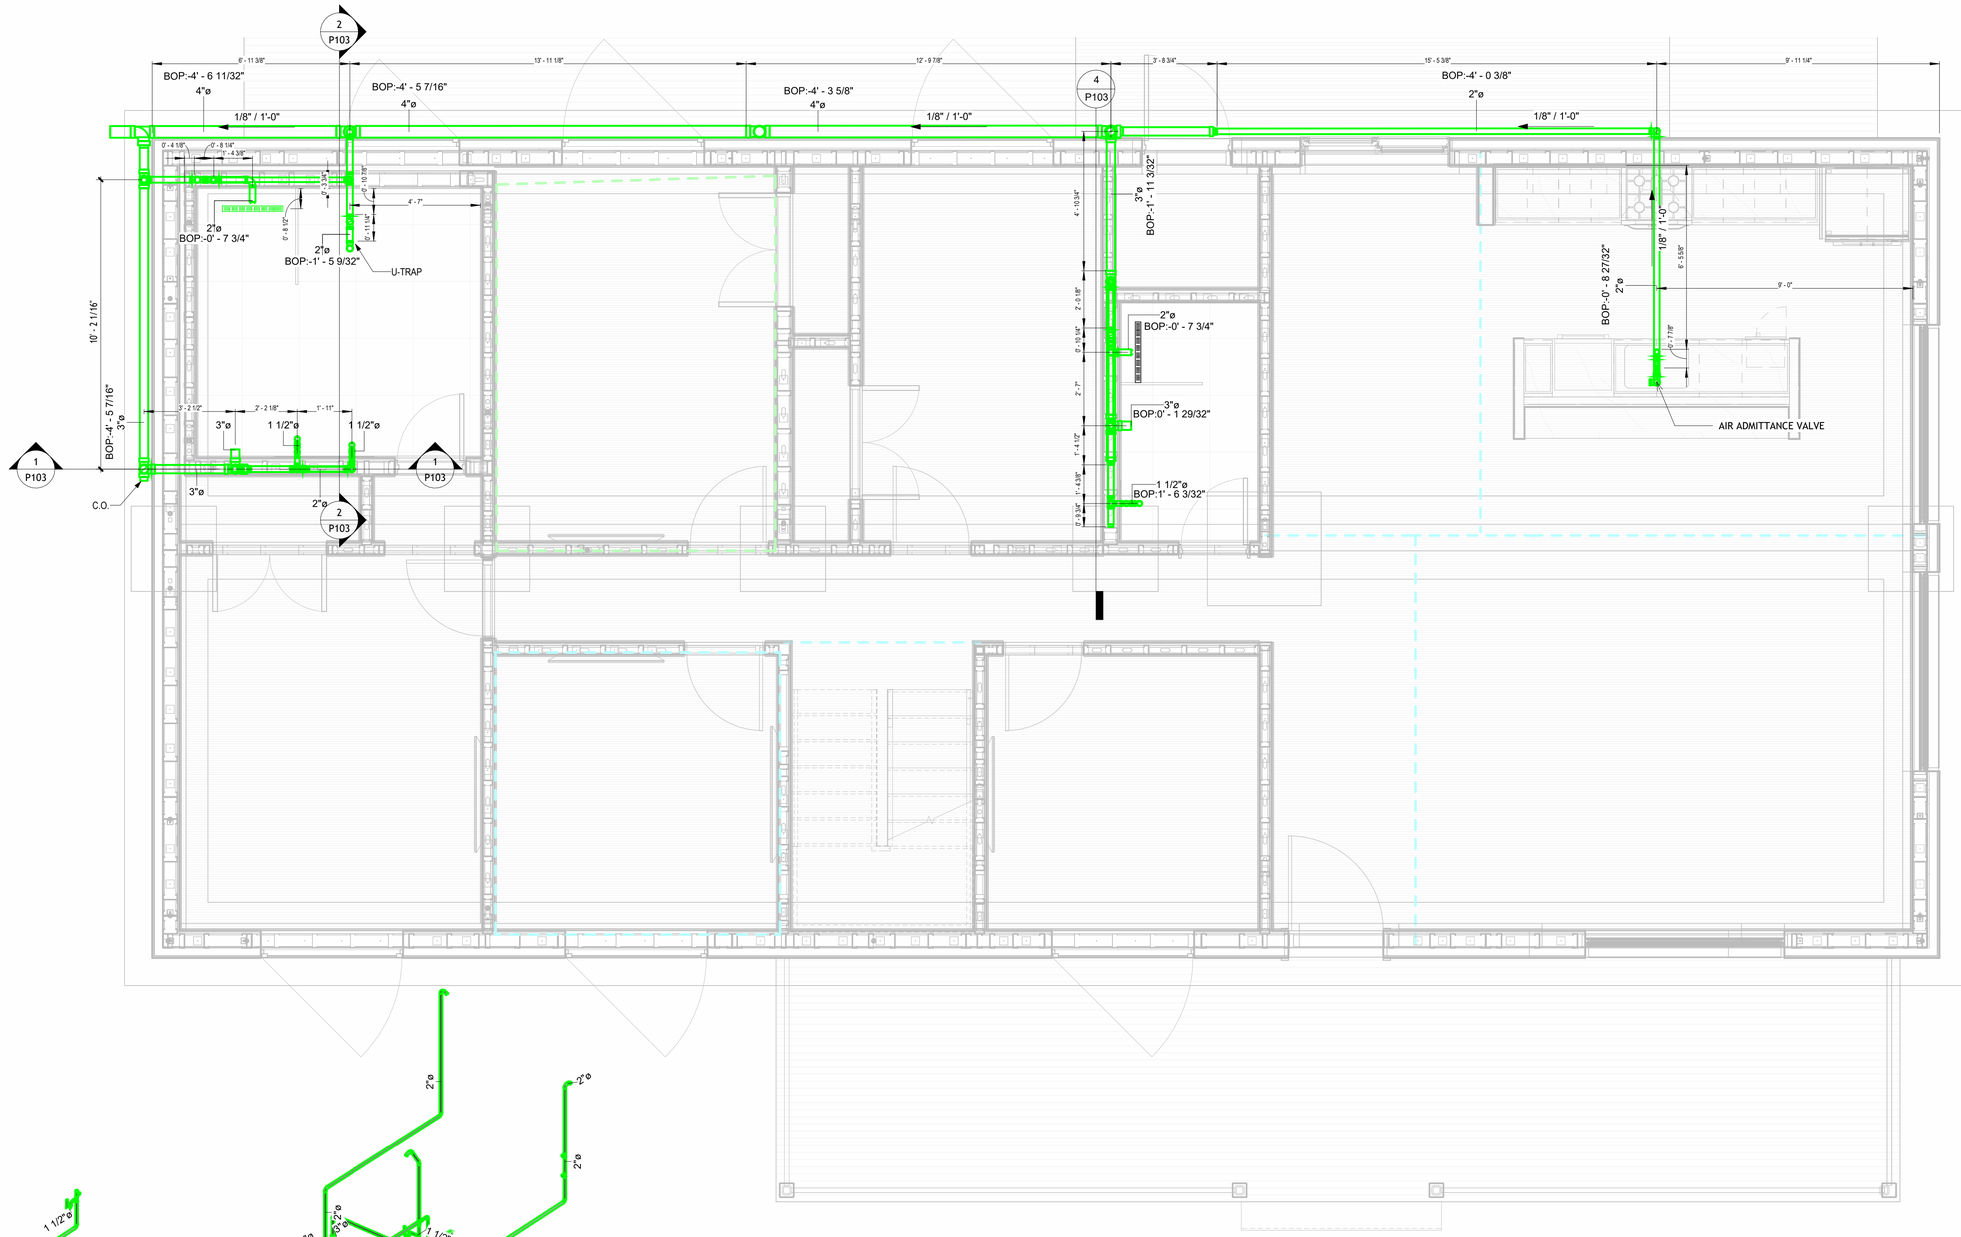


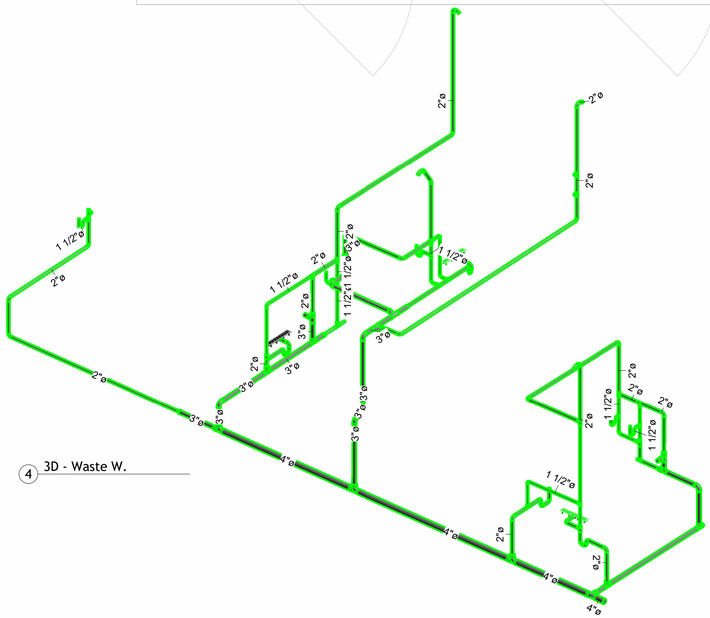

4 3D - Waste W.

WATER SYSTEM - LEGEND

- Cold Water Pipe
- Hot Water Pipe
- Waste Water Pipe

Water Legend
1/4" = 1'-0"

liga-steel.com

DOCUMENT MAY NOT BE DISTRIBUTED, REPRODUCED, COPIED, PUBLISHED, TRANSMITTED, MODIFIED, OR IN ANY WAY EXPLOITED WITHOUT WRITTEN PERMISSION FROM LIGA STEEL. ANY UNAUTHORIZED MODIFICATION OF THIS DOCUMENT SHALL RENDER IT INVALID.

690 MHR

REVISIONS

NO.	DESCRIPTION	DATE

NOT FOR CONSTRUCTION

KEYPLAN

PROJECT NORTH


SCALE As indicated

0' 2' 4' 8' 16'

Waste Water - Ground Floor

P101

SHEET NO. Rev. 1.0 (JAN-23)

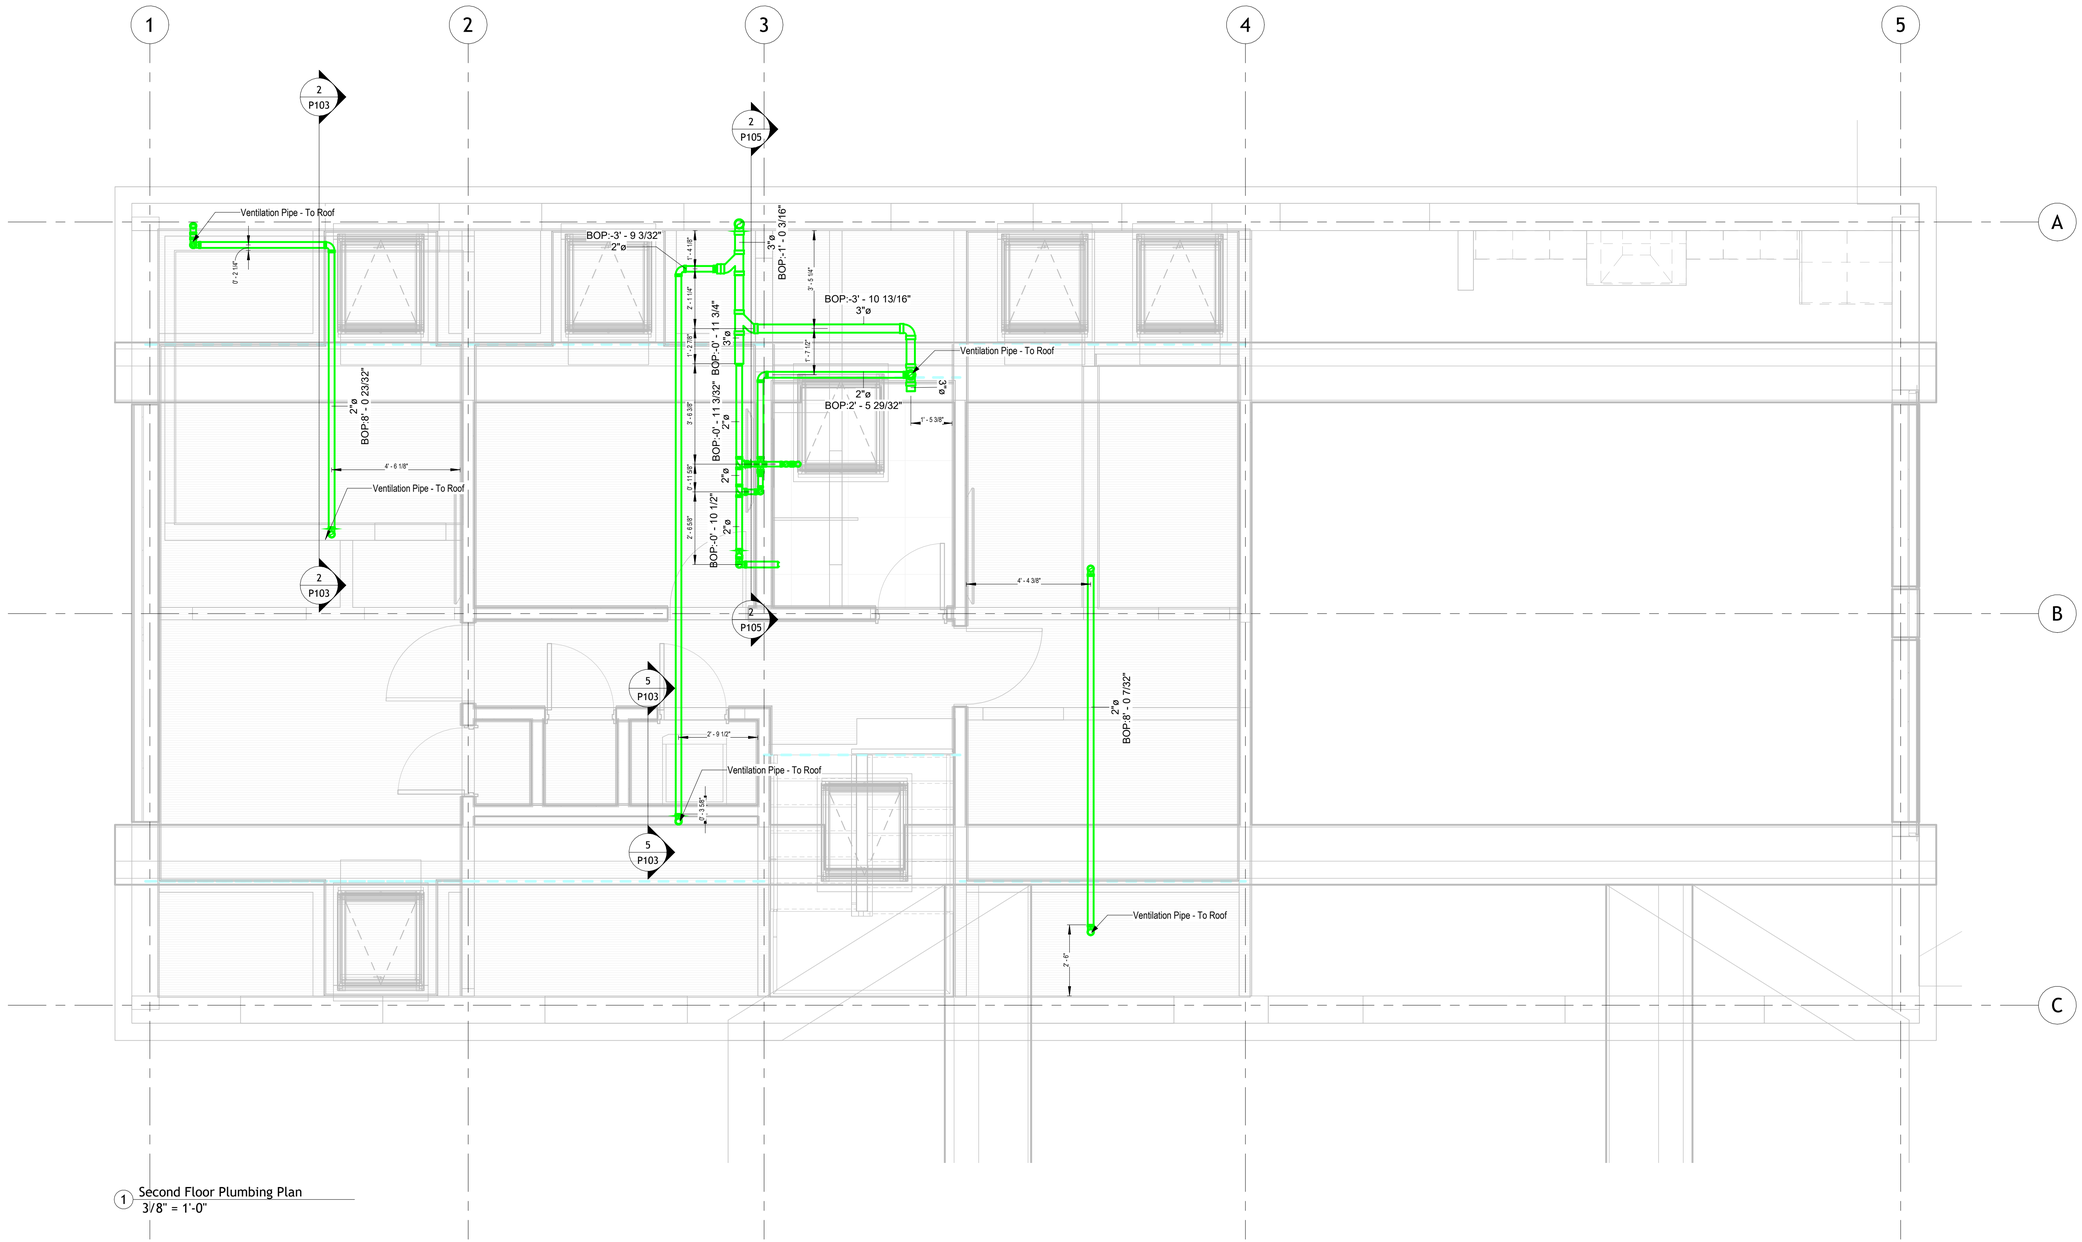

1 Second Floor Plumbing Plan
3/8" = 1'-0"

WATER SYSTEM - LEGEND

- Cold Water Pipe
- Hot Water Pipe
- Waste Water Pipe

liga-steel.com

DOCUMENT MAY NOT BE DISTRIBUTED, REPRODUCED, COPIED, PUBLISHED, TRANSMITTED, MODIFIED, OR IN ANY WAY EXPLOITED WITHOUT WRITTEN PERMISSION FROM LIGA STEEL. ANY UNAUTHORIZED MODIFICATION OF THIS DOCUMENT SHALL RENDER IT INVALID.

690 MHR

REVISIONS

NO.	DESCRIPTION	DATE

NOT FOR CONSTRUCTION

KEYPLAN

PROJECT NORTH


SCALE As indicated

0' 2' 4' 8' 16'


Waste Water - First Floor

P102


SHEET NO. Rev. 1.0 (JAN-23)

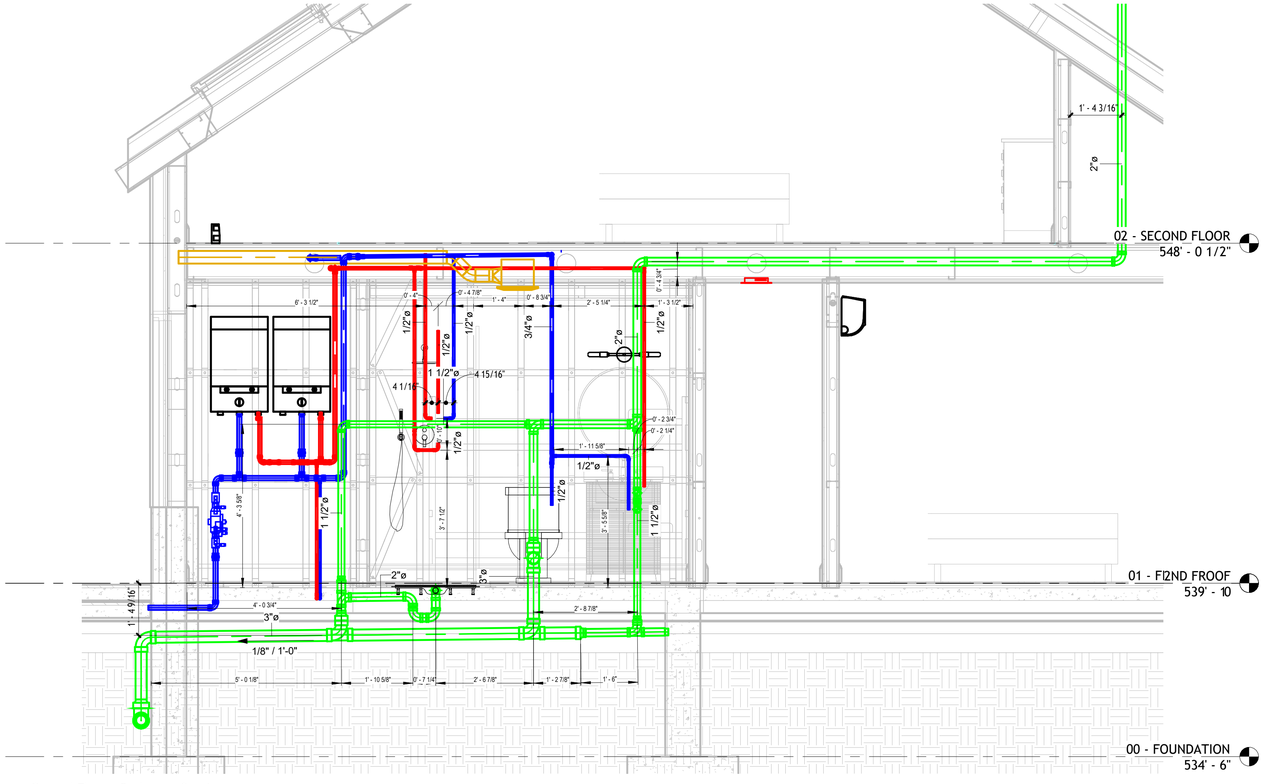


4 Ground Floor - Bathroom Section
1/2" = 1'-0"

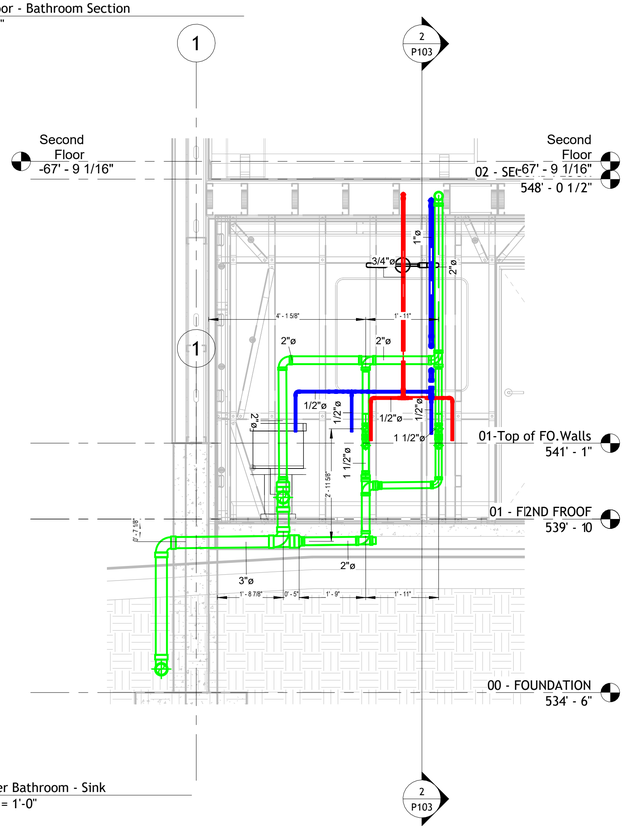


1 Master Bathroom - Sink
1/2" = 1'-0"

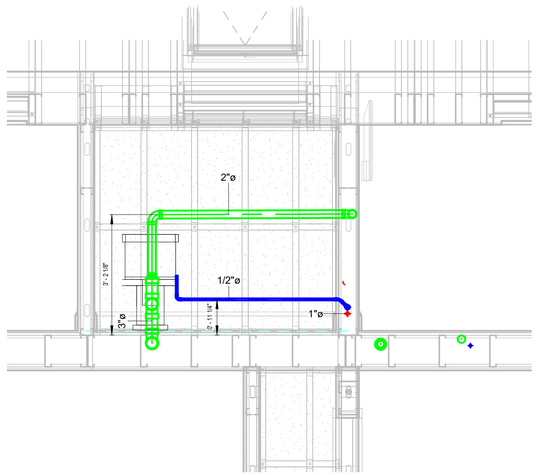

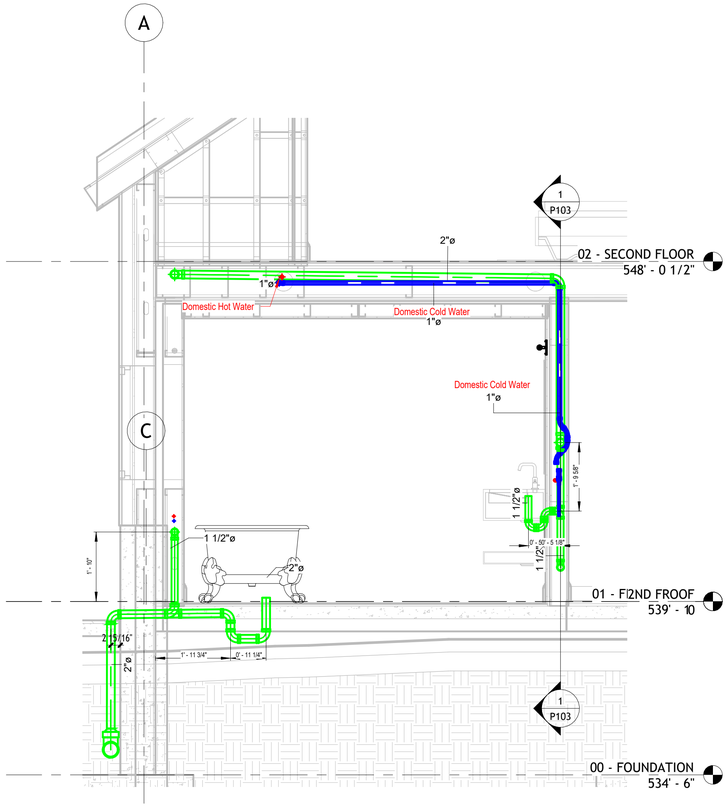

2 Master Bathroom - Ventilation
1/2" = 1'-0"

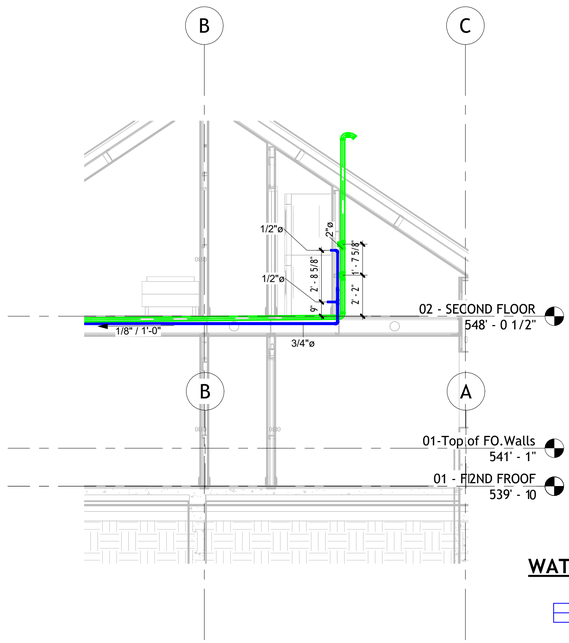

5 Laundry - Vent
1/4" = 1'-0"

WATER SYSTEM - LEGEND

- Cold Water Pipe
- Hot Water Pipe
- Waste Water Pipe

ligasteel

liga-steel.com

DOCUMENT MAY NOT BE DISTRIBUTED, REPRODUCED, COPIED, PUBLISHED, TRANSMITTED, MODIFIED, OR IN ANY WAY EXPLOITED WITHOUT WRITTEN PERMISSION FROM LIGA STEEL. ANY UNAUTHORIZED MODIFICATION OF THIS DOCUMENT SHALL RENDER IT INVALID.

690 MHR

REVISIONS

NO.	DESCRIPTION	DATE

NOT FOR CONSTRUCTION

KEYPLAN

PROJECT NORTH


SCALE As indicated

0' 2' 4' 8' 16'


Waste Water - Details

P103

SHEET NO. Rev. 1.0 (JAN-23)

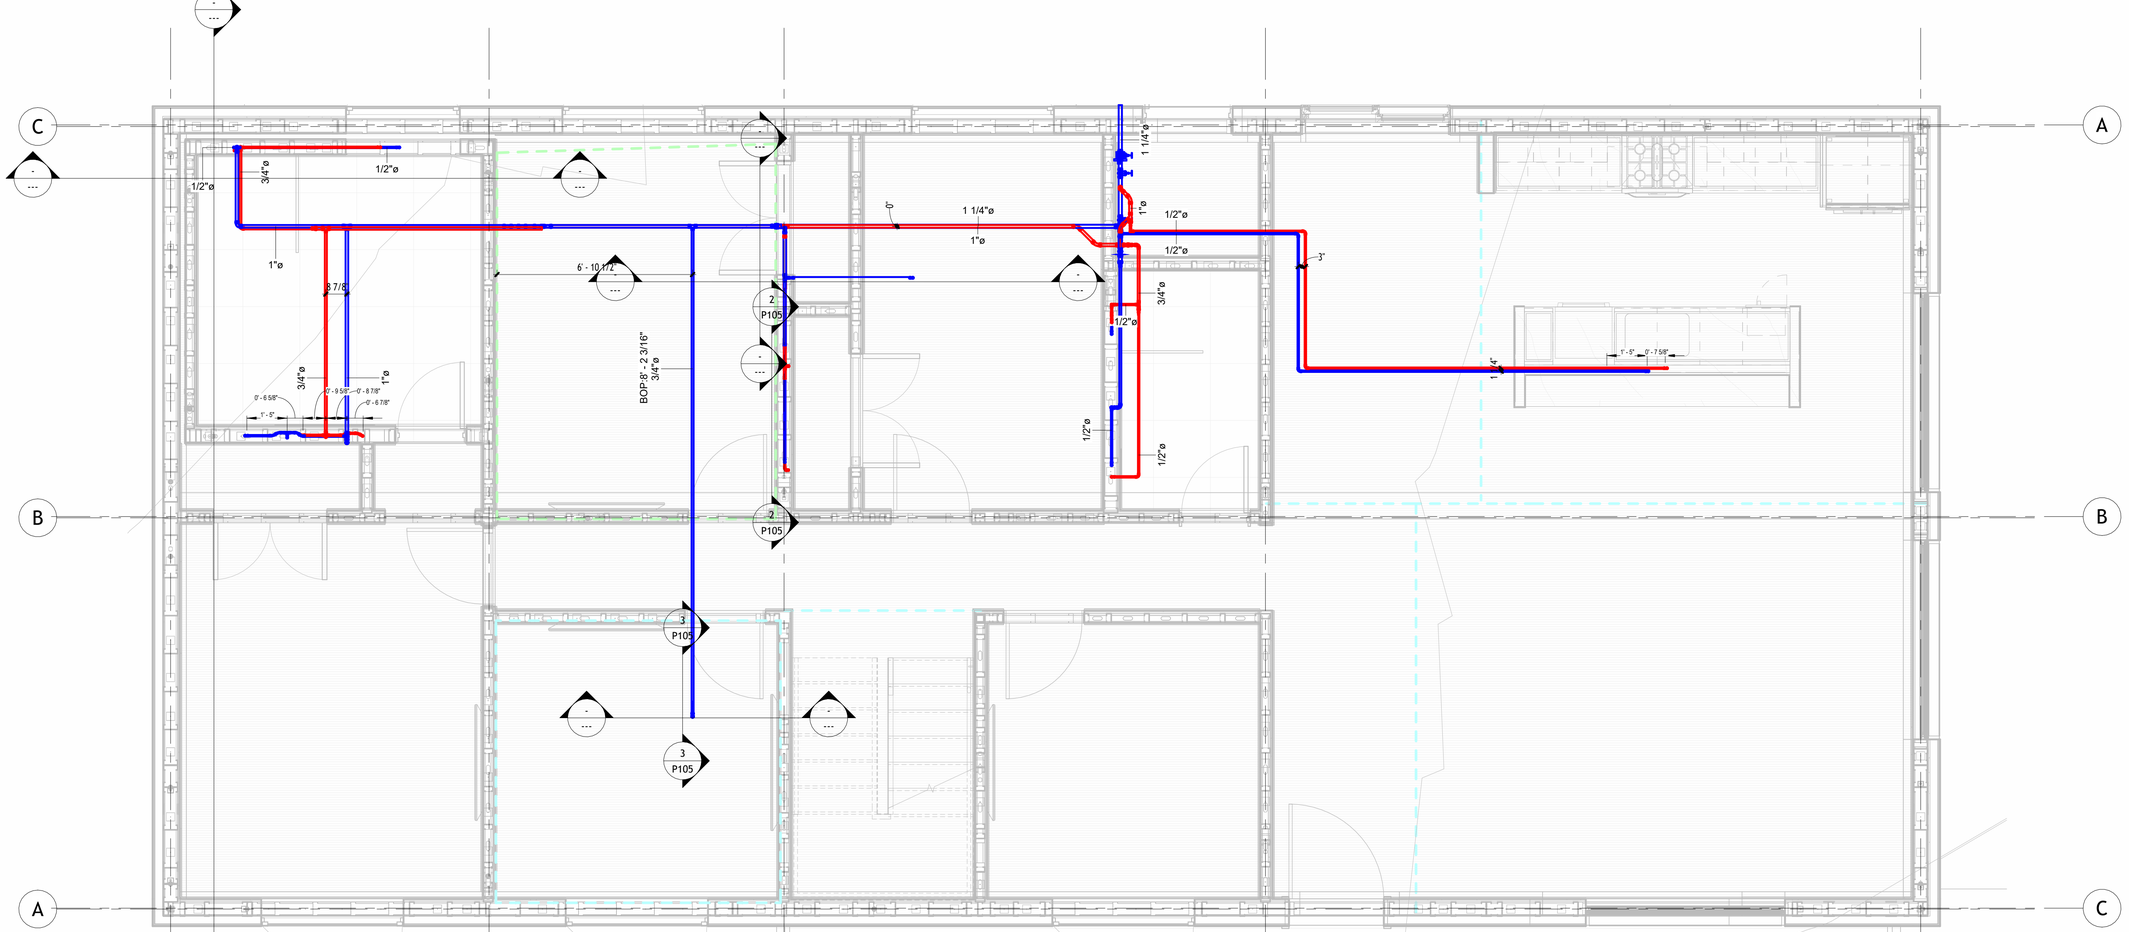

1 First Floor Plumbing Plan
3/8" = 1'-0"

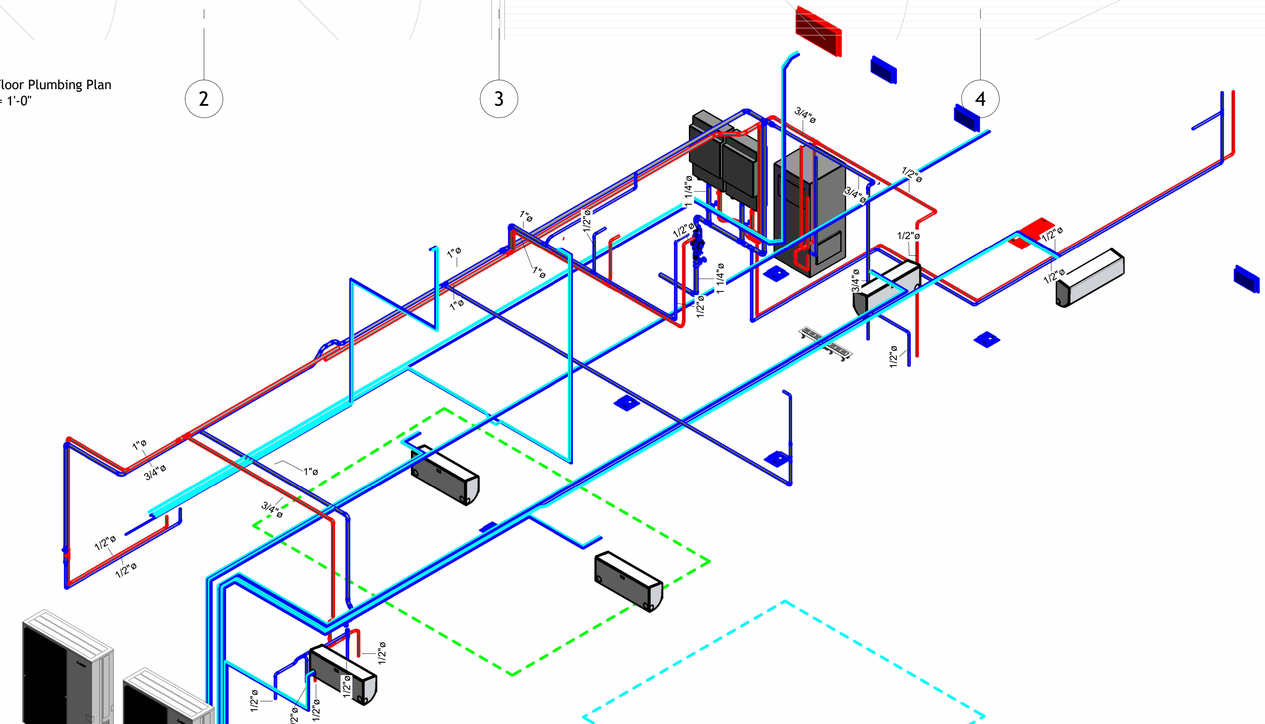

ligasteel

liga-steel.com

DOCUMENT MAY NOT BE DISTRIBUTED, REPRODUCED, COPIED, PUBLISHED, TRANSMITTED, MODIFIED, OR IN ANY WAY EXPLOITED WITHOUT WRITTEN PERMISSION FROM LIGA STEEL. ANY UNAUTHORIZED MODIFICATION OF THIS DOCUMENT SHALL RENDER IT INVALID.

690 MHR

REVISIONS

NO.	DESCRIPTION	DATE

NOT FOR CONSTRUCTION

KEYPLAN

PROJECT NORTH


SCALE 3/8" = 1'-0"


0' 2' 4' 8' 16'

Water Supply - First Floor


P104

SHEET NO. Rev. 1.0 (JAN-23)

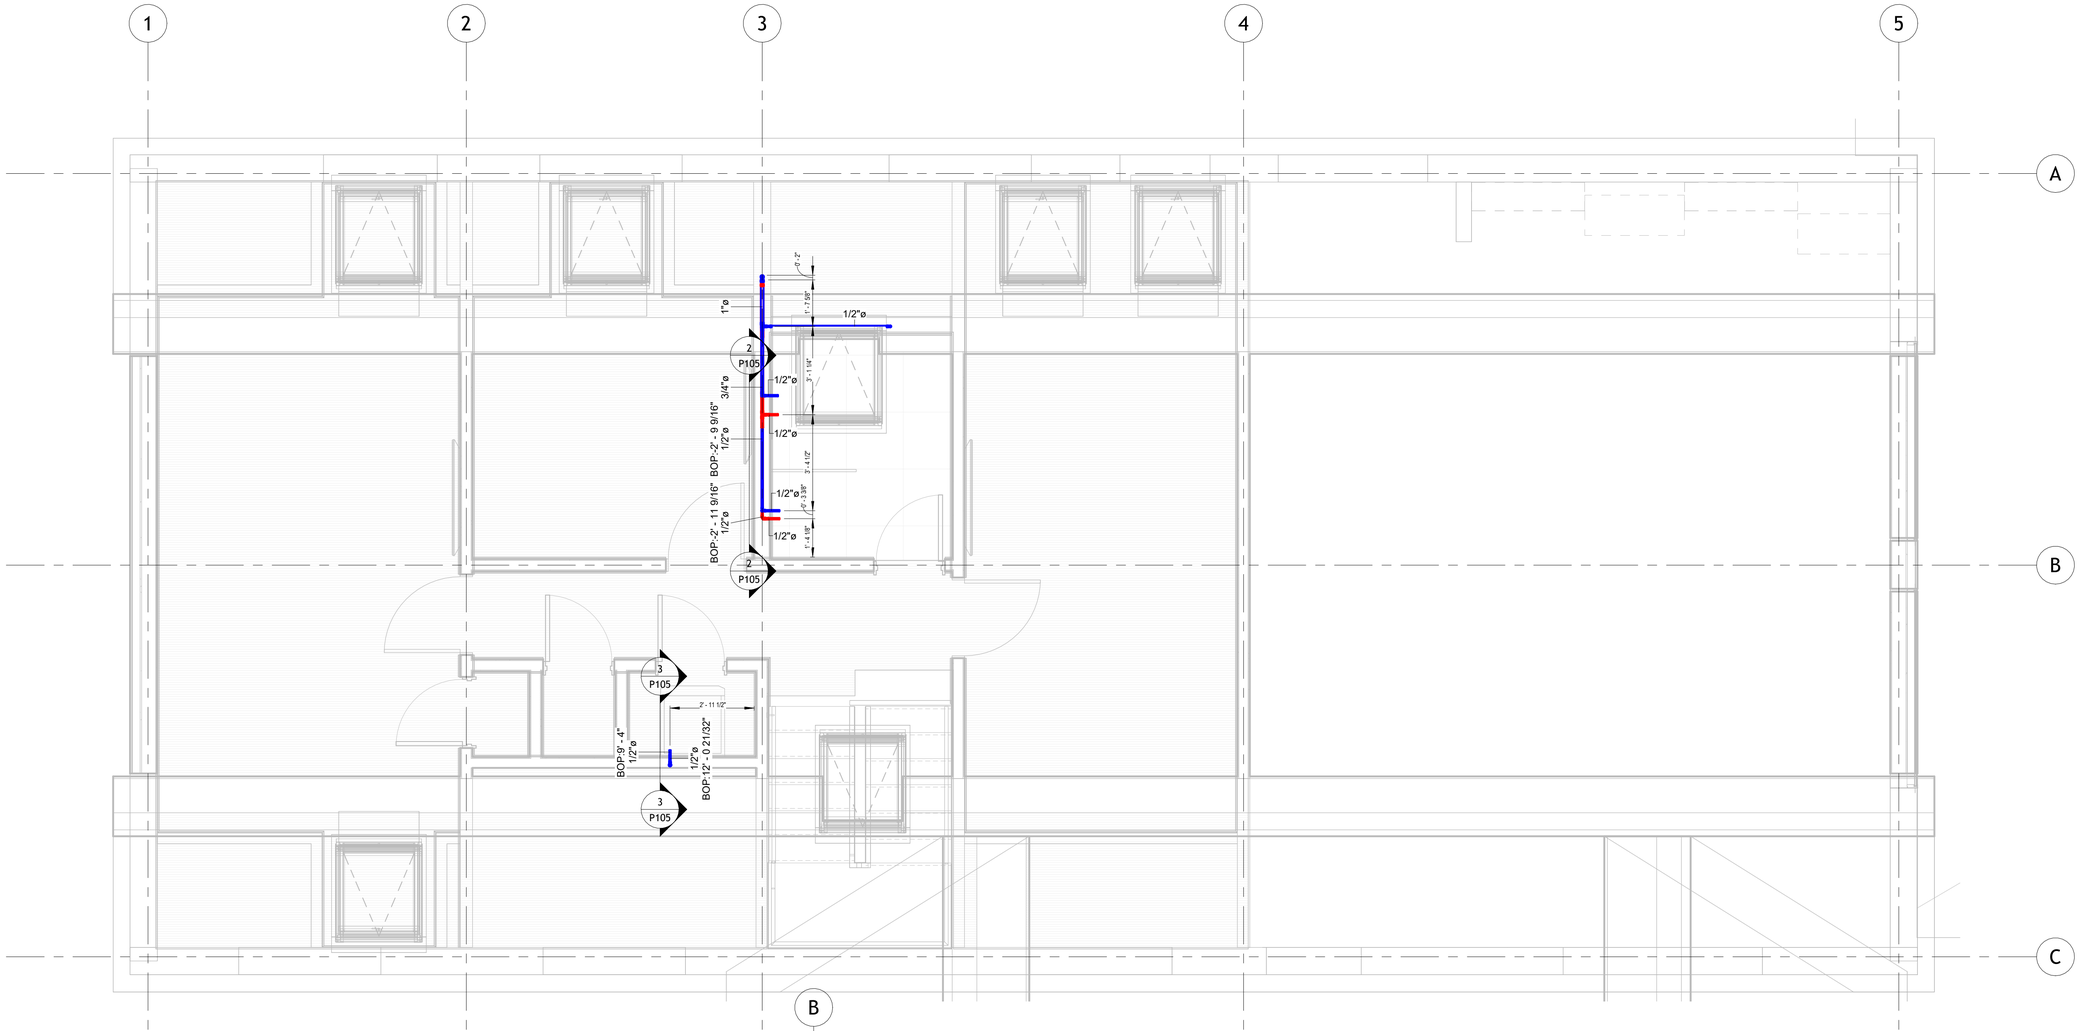

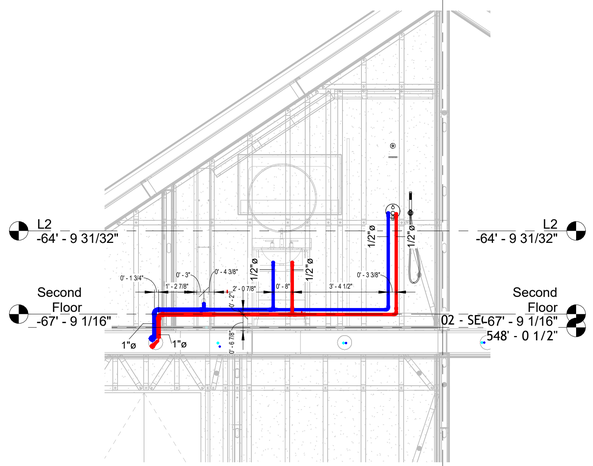

2 Second Floor - Bathroom
3/8" = 1'-0"

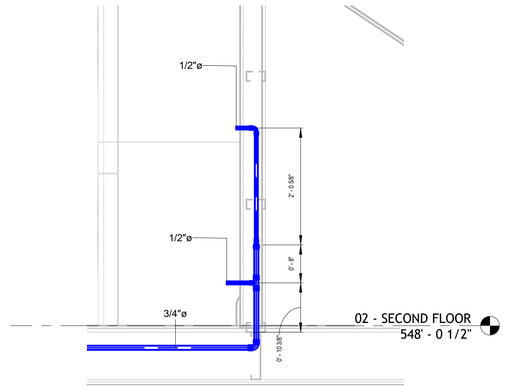

3 Laundry Room
3/4" = 1'-0"

WATER SYSTEM - LEGEND

- Cold Water Pipe
- Hot Water Pipe
- Waste Water Pipe

liga-steel.com

DOCUMENT MAY NOT BE DISTRIBUTED, REPRODUCED, COPIED, PUBLISHED, TRANSMITTED, MODIFIED, OR IN ANY WAY EXPLOITED WITHOUT WRITTEN PERMISSION FROM LIGA STEEL. ANY UNAUTHORIZED MODIFICATION OF THIS DOCUMENT SHALL RENDER IT INVALID.

690 MHR

REVISIONS

NO.	DESCRIPTION	DATE

NOT FOR CONSTRUCTION

KEYPLAN

PROJECT NORTH

SCALE As indicated

0' 2' 4' 8' 16'

Water Supply - Second Floor

P105

SHEET NO. Rev. 1.0 (JAN-23)